


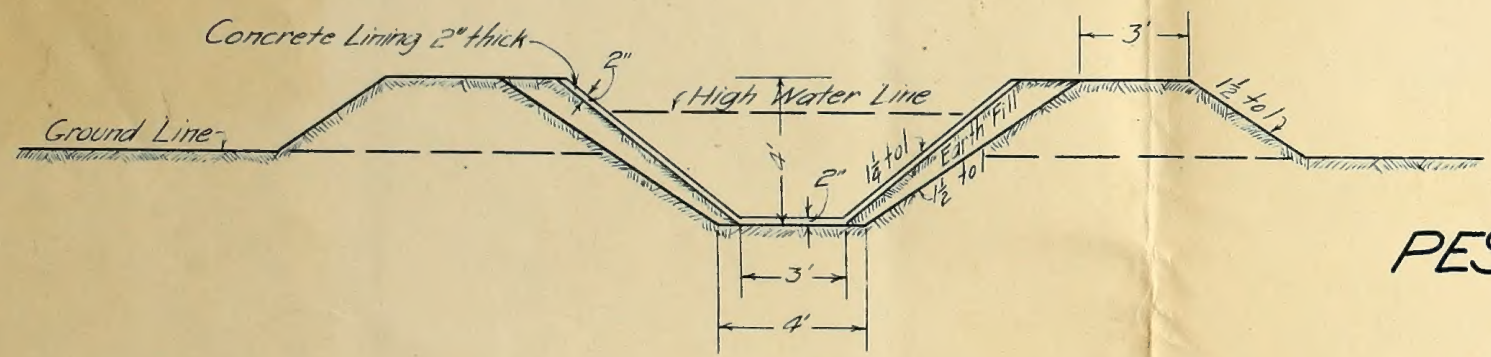
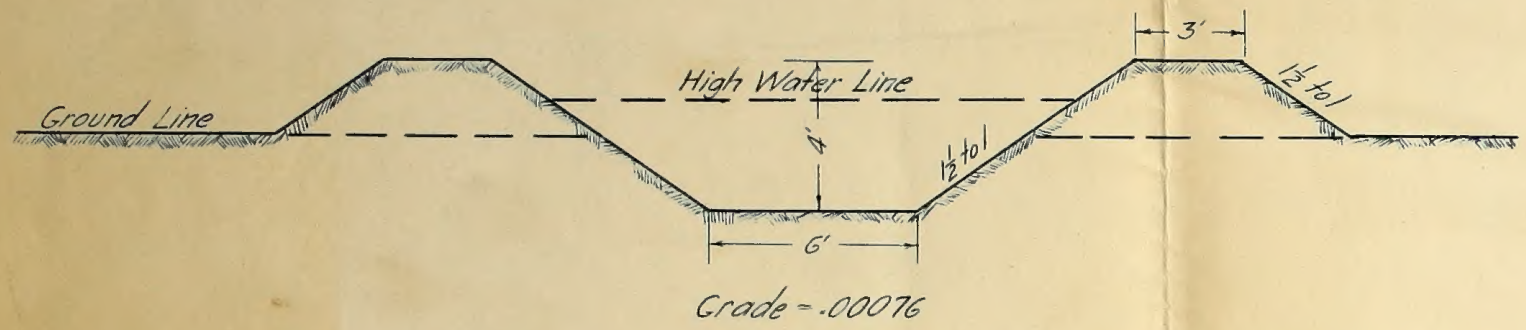


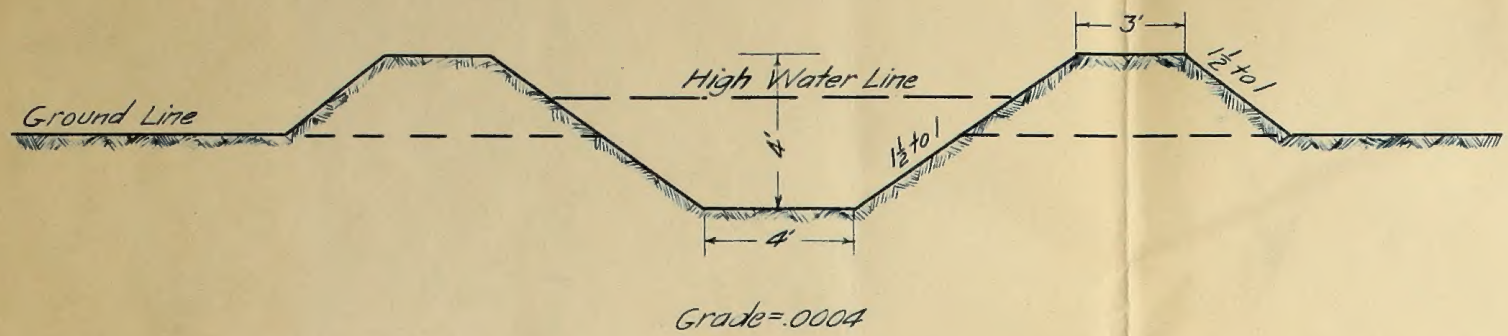

TYPICAL CROSS-SECTIONS OF IRRIGATION CANALS
Scale ~ 1/4" = 1'

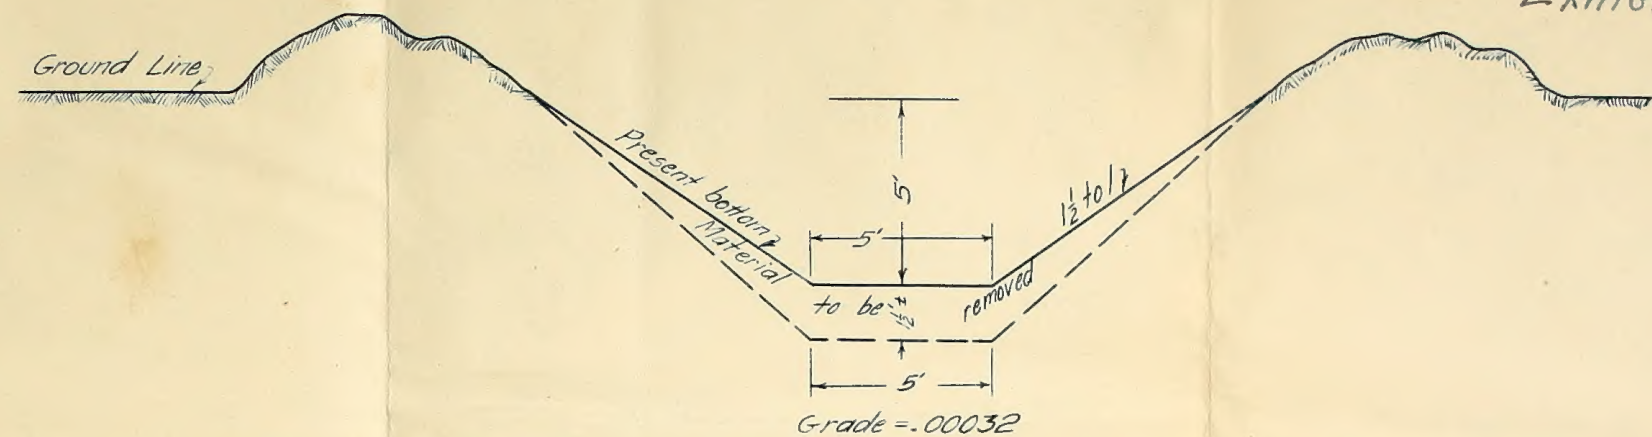

TYPICAL CROSS-SECTION OF RECONSTRUCTION OF OLD DRAIN DITCH
Scale ~ 1/4" = 1'

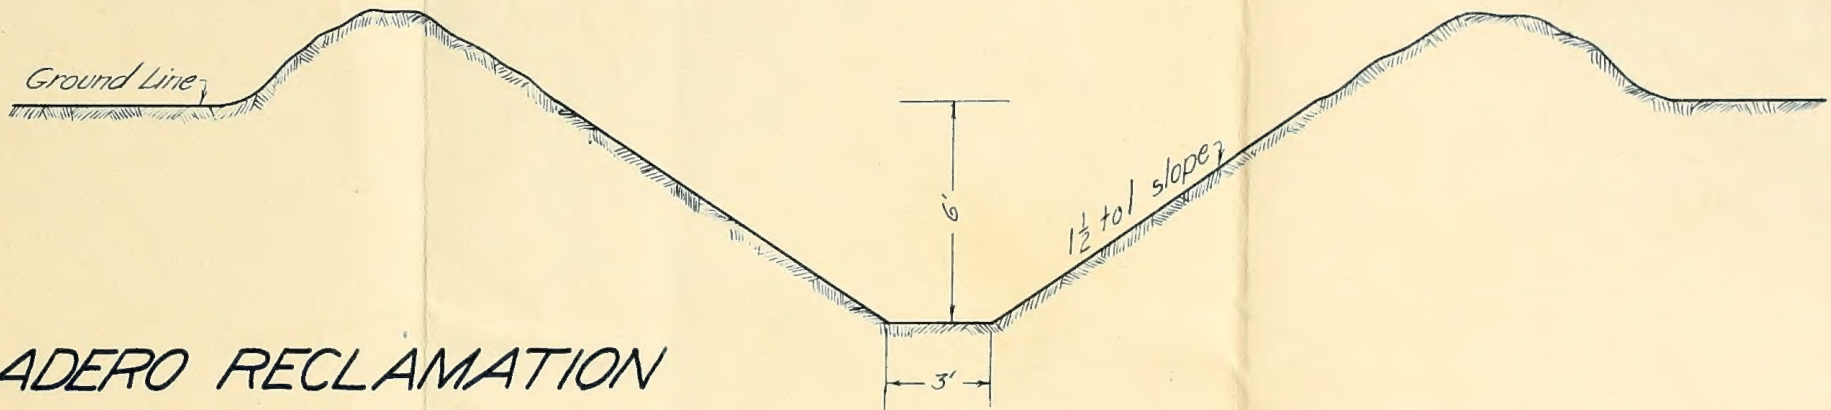

TYPICAL CROSS-SECTION OF NEW DRAIN DITCH
Scale ~ 1/4" = 1'

PESCADERO RECLAMATION
DISTRICT No 2058
TYPICAL DITCH SECTIONS

